PROFILE TRANSVERSALE CURENTE
Scara 1:100

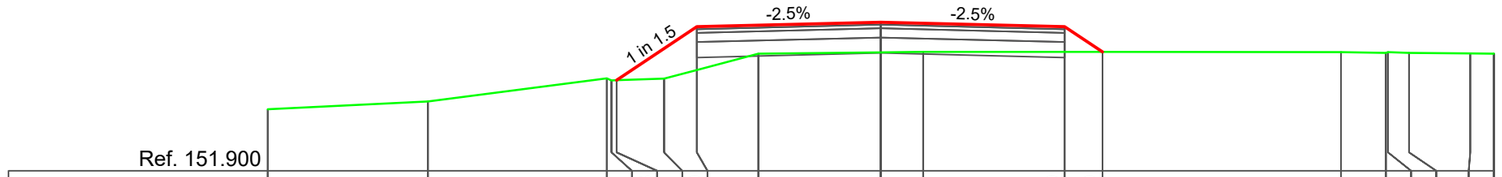

Ref. 151.900

| | | |